Shutter Ref/No: Fire Shutter

Please Note: Head Plate, Angles & Guide Sizes, Are Available On Request, As They Change Depending On The Shutter Width & Height.

Viewed From Inside

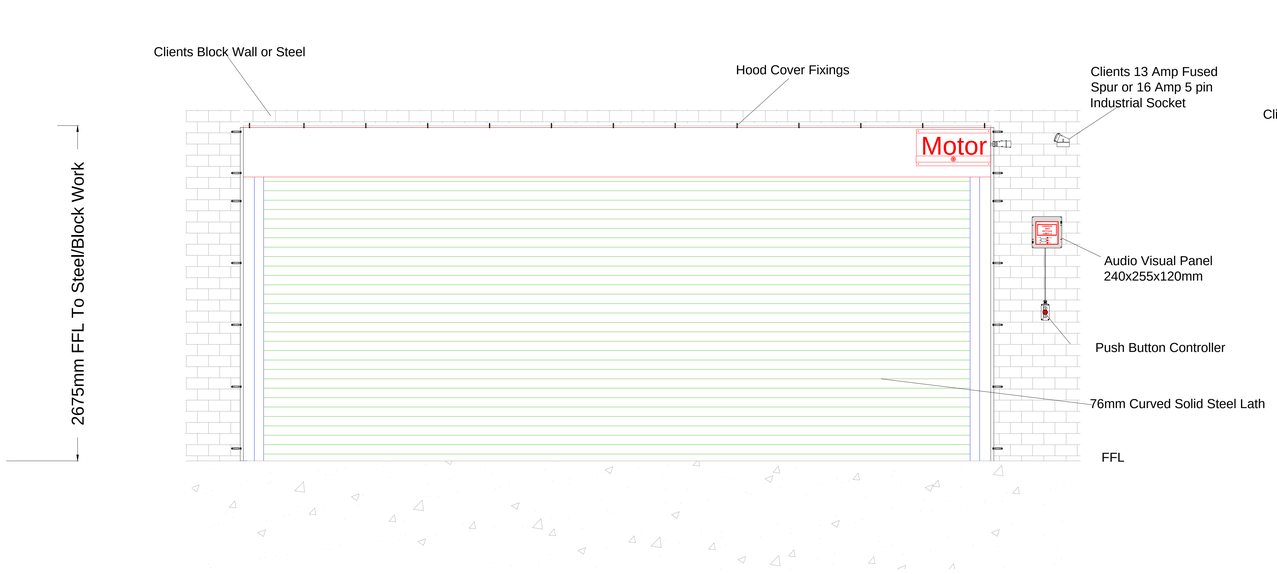

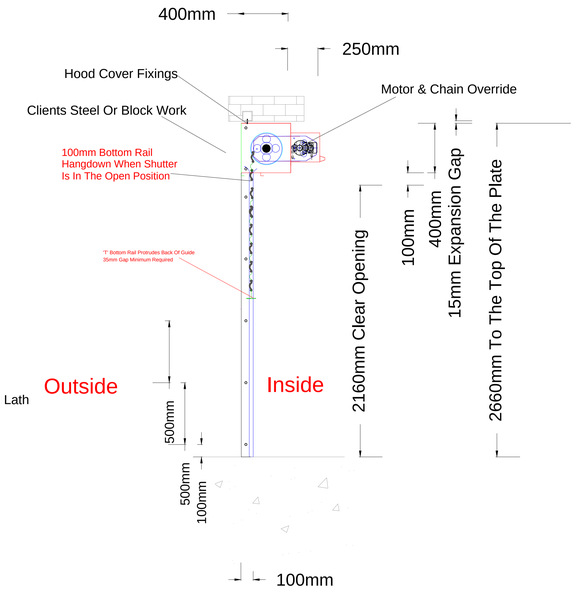

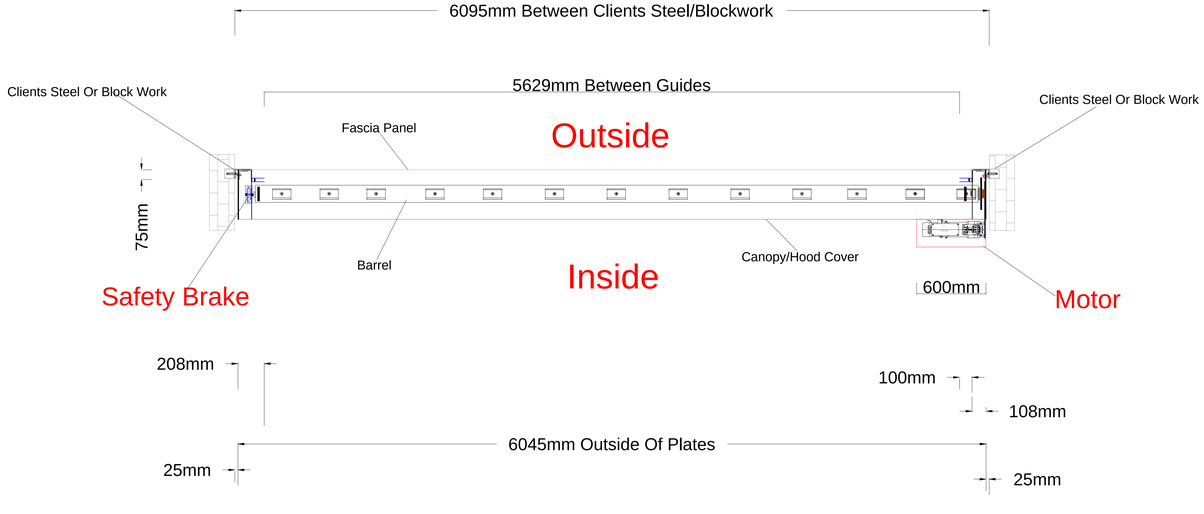

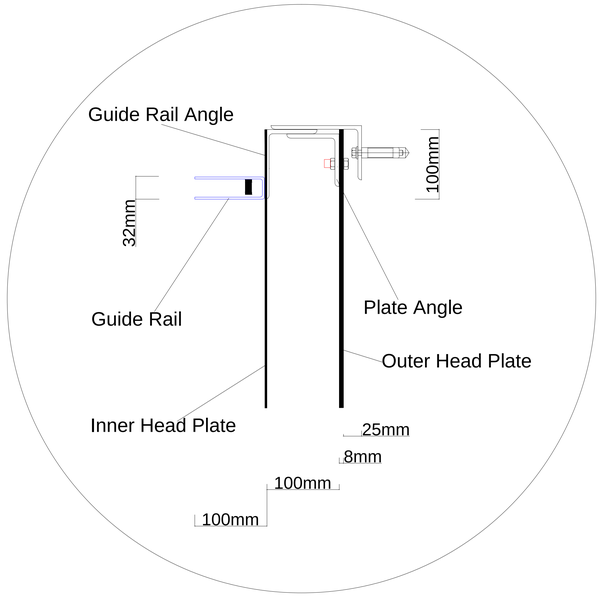

HAG
THE DOOR SPECIALISTS
HAG, 1 OAK LANE, FISHPONDS, BRISTOL BS5 7UY.
TEL 0117 9654 888
EMAIL INFO@HAG.CO.UK

Product Ref: FG01 1 Hour Fire Shutter
Operation: Single Or Three Phase Industrial Motor
Operator: FCP03 Audio Visual Warning Panel (1 Side), Auto Reset Solenoid (for Fail Safe Closing),Chain Override &, Push Button Controller
Fixing: Face Fixed
Finish: Galvanised or PPC RAL (TBC)
Canopy & Fascia: Yes
Power Requirements:240V 13AMP Fused Spur (Single Phase), Or 415V 16AMP Client to provide 5 pin Female Socket Within 600mm Of Opening, And A Single Phase Supply For The Control Panel (Three Phase)
Certification: BS EN 15269-10:2011, BS EN 1634-1:2014 & EN 13501-2 2016
Notes:
Must Be Fitted To Steel Work Or Non-Thermalized Masonry. If Installing HAG Will Wire Panel & Keyswitch (If steel containment is required this is to be supplied & installed by the client not HAG). Client To Provide 240V 13AMP Fused Spur (Single Phase), Or 415V 16AMP Client to provide 5 pin Female Socket Within 600mm Of Opening, And A Single Phase Supply For The Control Panel (Three Phase) (Dedicated Supply & Alarm Engineer To Wire "0" Volt Contact To Our Panel On Installation (Return Visits, To Commission Will Be At An Extra Cost) Full Width Access Of The Shutter Is Required For Maintenance

Scale: NTS

Disclamier

HAG operates a policy of continuous improvements, product specification may change, and it is advisable to consult with HAG technical advisors Before specifying or ordering

SECURITY DOORS
FIRE DOORS
AUTOMATIC DOORS
ENVIRONMENTAL DOORS
WWW.HAG.CO.UK

Date: 18/04/23	Product: FG01 Face Fixed Fire Shutter	Drawing No: FG01RF1