Shutter Ref/No: Fire Curtain C/W Smoke Seals

Viewed From Inside

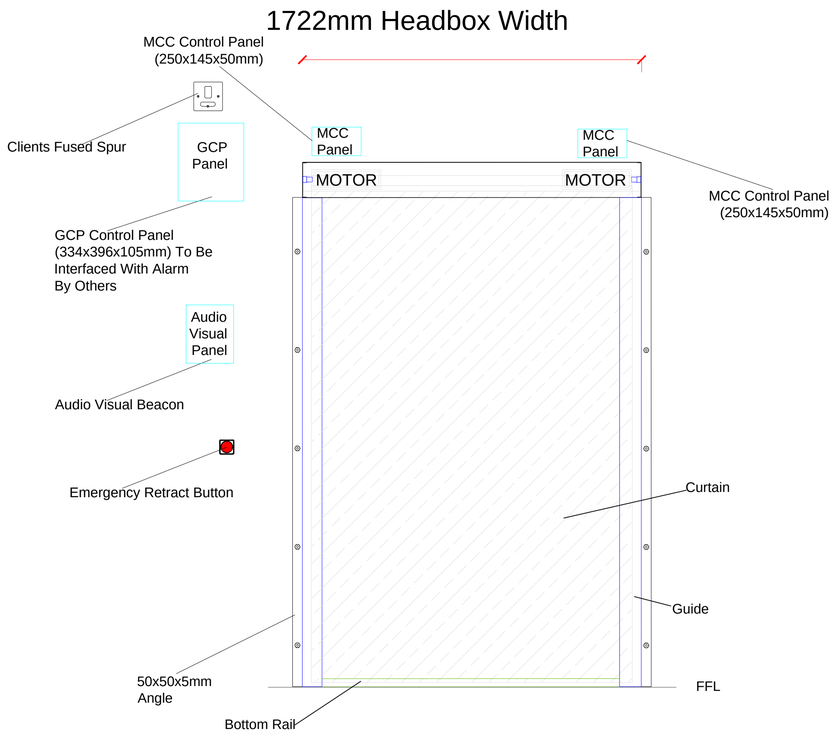

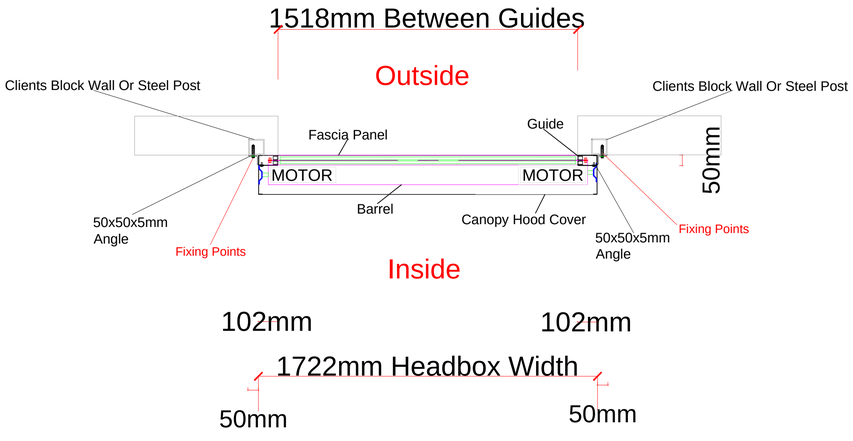

Please Note: Head Plate Sizes, Are Available On Request,
As They Change Depending On The Shutter Width & Height.

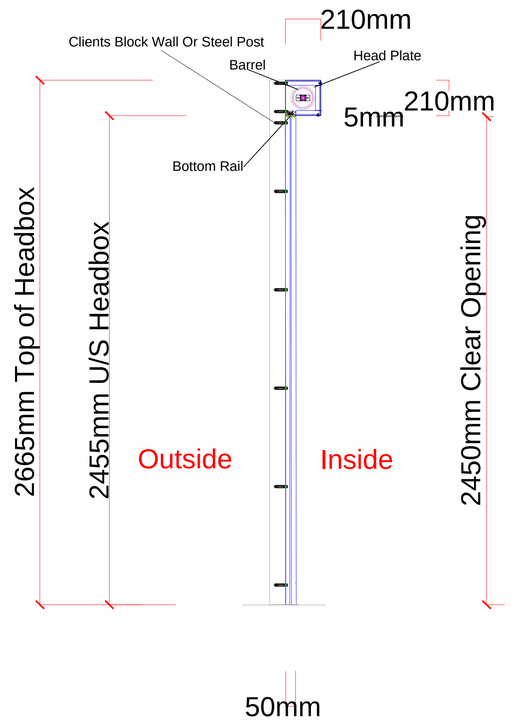

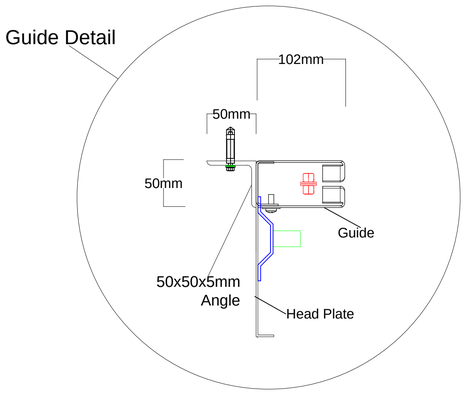

HAG
THE DOOR SPECIALISTS
HAG, 1 OAK LANE, FISHPONDS,
BRISTOL BS5 7UY.
TEL 0117 9654 888
EMAIL INFO@HAG.CO.UK

Product Ref: HFS Plus Fire Curtain C/W Smoke Seals (240min Fire Resistance Rated & 30min Smoke Rated)
Operation: 2x 24 DC Single Phase Tube Motor
Operator: GCP & 2x MCC Control Panels, Emergency Retract Button, Two Stage Descent & Audio Visual Panel
Fixing: Face Fixed
Finish: Curtain Aluminium Grey & PPC RAL (TBC) , Top Box Bottom Rail, Box Section, & Guides
Canopy & Fascia: Yes
Power Requirements: 13 Amp Fused Spur & Alarm Interface
Notes:
If Installing HAG Will Wire Panel. Client To Provide 13 AMP Fused Spur (Dedicated Supply & Alarm Engineer To Wire "0" Volt Contact To Our Panel On Installation (Return Visits, To Commision Will Be At An Extra Cost)
(If Steel Containment Is Required, This Needs To Be Supplied & Installed By The Main Contracor Not HAG)
Full Width Of The Shutter Is Required For Maintenance
Aztech To Cut Out Dado Rail & Skirting's Prior To HAG Arrival
Scale: NTS

SECURITY DOORS
FIRE DOORS
AUTOMATIC DOORS
ENVIRONMENTAL DOORS
WWW.HAG.CO.UK

Disclamier

HAG operates a policy of continuous improvements, product specifdication may change, and it is advisable to consult with HAG technical advisors Before specifying or ordering

Date: 17/03/22	Product: HFS Plus Face Fixed Fire Curtain	Drawing No: HFSPFF1