Shutter Ref/No: Smoke Curtain

Viewed From Inside

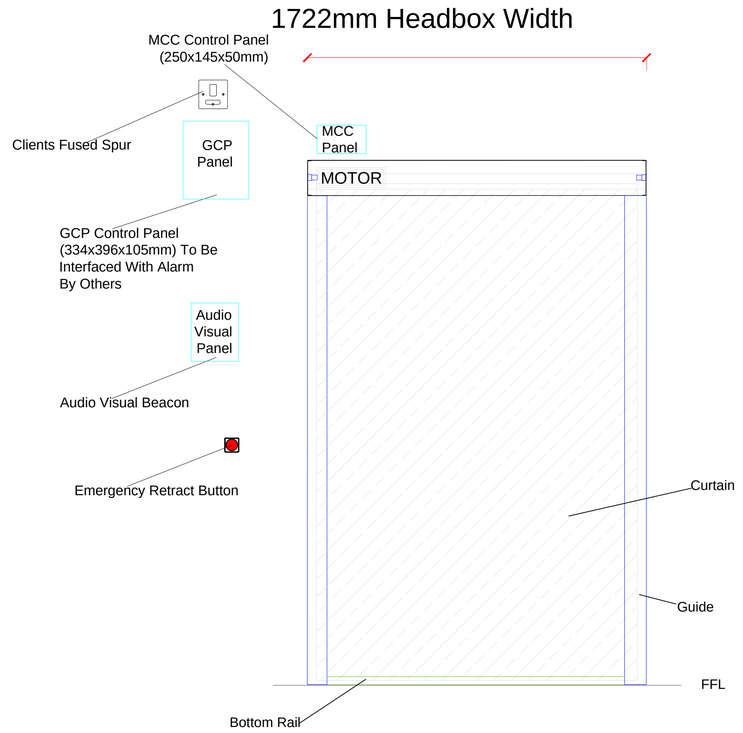

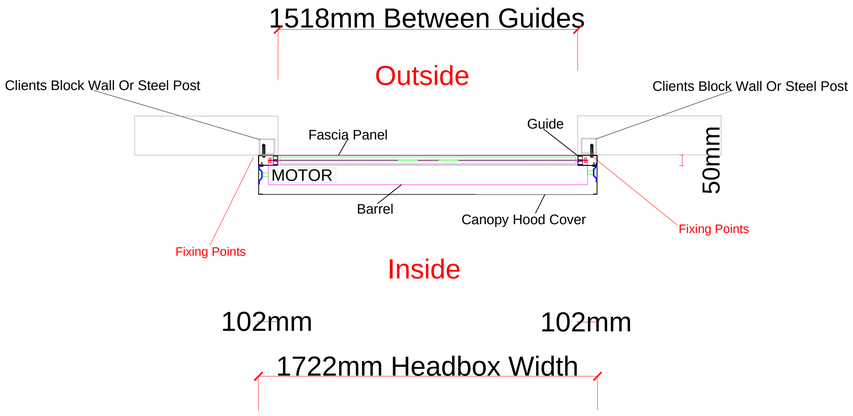

Please Note: Head Plate Sizes, Are Available On Request,
As They Change Depending On The Shutter Width & Height.

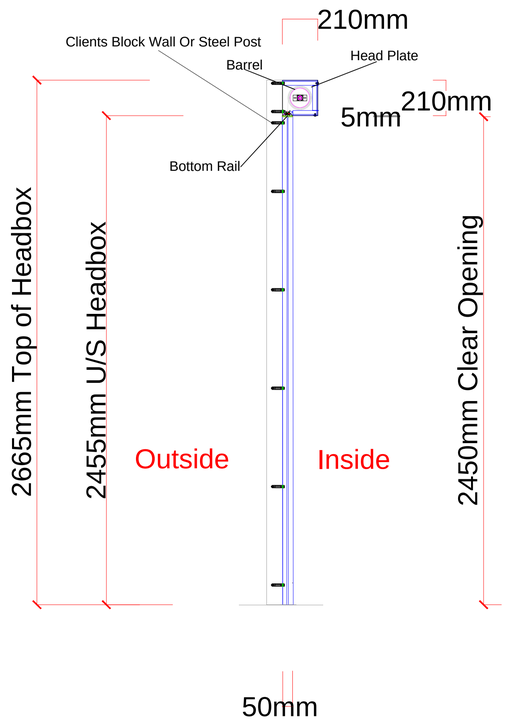

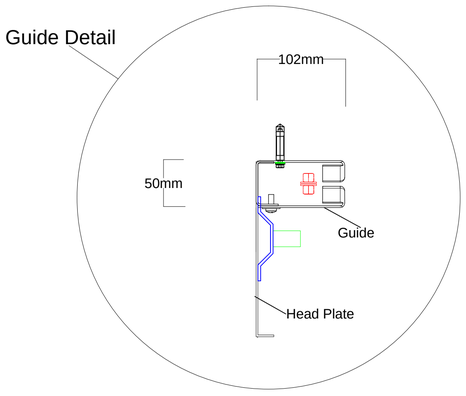

HAG
THE DOOR SPECIALISTS
HAG, 1 OAK LANE, FISHPONDS,
BRISTOL BS5 7UY.
TEL 0117 9654 888
EMAIL INFO@HAG.CO.UK

Product Ref: SC120 Smoke Curtain (120min Smoke Control Rated) C/W Guide Rail (Optional)
Operation: 1x 24 DC Single Phase Tube Motor
Operator: MCC Control Panels, Emergency Retract Button, Two Stage Descent & Audio Visual Panel
Fixing: Face Fixed
Finish: Curtain Aluminium Grey & PPC RAL (TBC) , Top Box Bottom Rail, Box Section, & Guides
Canopy & Fascia: Yes
Power Requirements: 13 Amp Fused Spur & Alarm Interface
Notes:
If Installing HAG Will Wire Panel. Client To Provide 13 AMP Fused Spur (Dedicated Supply & Alarm Engineer To Wire "0" Volt Contact To Our Panel On Installation (Return Visits, To Commision Will Be At An Extra Cost)
(If Steel Containment Is Required, This Needs To Be Supplied & Installed By The Main Contracor Not HAG)
Full Width Of The Shutter Is Required For Maintenance

Scale: NTS

SECURITY DOORS
FIRE DOORS
AUTOMATIC DOORS
ENVIRONMENTAL DOORS
WWW.HAG.CO.UK

Disclamier

HAG operates a policy of continuous improvements, product specifdication may change, and it is advisable to consult with HAG technical advisors Before specifying or ordering

Date: 17/03/22	Product: SC120 Face Fixed Smoke Curtain	Drawing No: SC120FF1

Shutter Ref/No: Smoke Curtain

Viewed From Inside

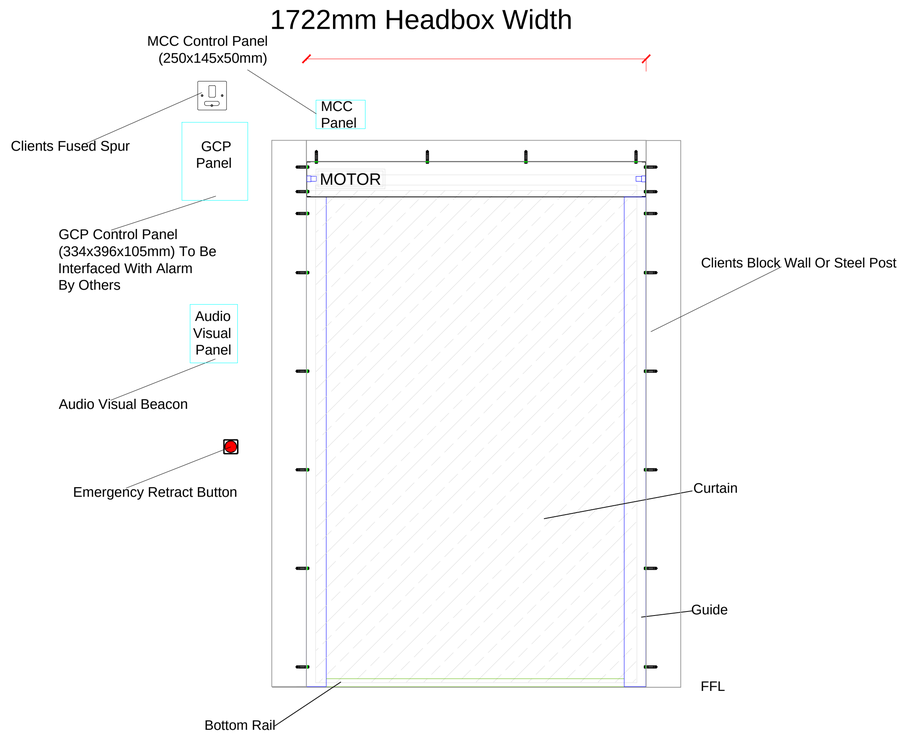

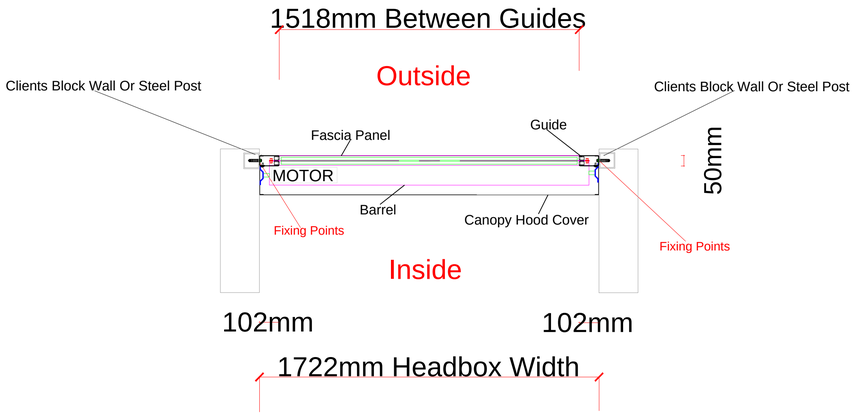

Please Note: Head Plate Sizes, Are Available On Request,
As They Change Depending On The Shutter Width & Height.

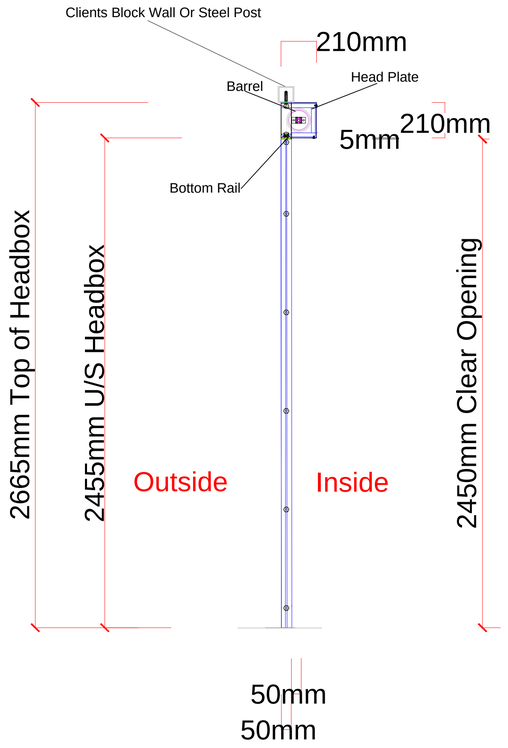

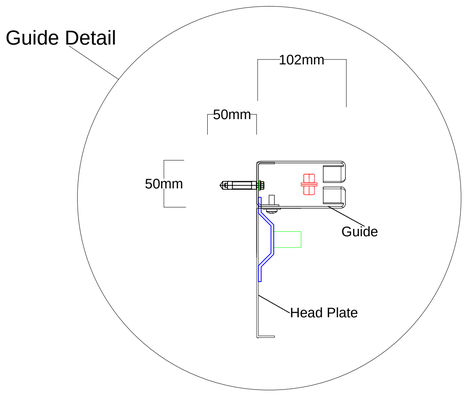

HAG
THE DOOR SPECIALISTS
HAG, 1 OAK LANE, FISHPONDS,
BRISTOL BS5 7UY.
TEL 0117 9654 888
EMAIL INFO@HAG.CO.UK

Product Ref: SC120 Smoke Curtain (120min Smoke Control Rated) C/W Guide Rails (Optional)
Operation: 24 DC Single Phase Tube Motor
Operator: MCC Control Panel, Emergency Retract Button, Two Stage Descent & Audio Visual Panel
Fixing: Reveal Fixed
Finish: Curtain Aluminum Grey & PPC RAL (TBC) , Top Box Bottom Rail, Box Section, & Guides
Canopy & Fascia: Yes
Power Requirements: 13 Amp Fused Spur & Alarm Interface
Notes:
If Installing HAG Will Wire Panel. Client To Provide 13 AMP Fused Spur (Dedicated Supply & Alarm Engineer To Wire "0" Volt Contact To Our Panel On Installation (Return Visits, To Commision Will Be At An Extra Cost)
(If Steel Containment Is Required, This Needs To Be Supplied & Installed By The Main Contracor Not HAG)
Full Width Of The Shutter Is Required For Maintenance
Scale: NTS

Disclamier

HAG operates a policy of continuous improvements, product specifdication may change, and it is advisable to consult with HAG technical advisors Before specifying or ordering

SECURITY DOORS
FIRE DOORS
AUTOMATIC DOORS
ENVIRONMENTAL DOORS
WWW.HAG.CO.UK

Date: 17/03/22	Product: SC120 Reveal Fixed Smoke Curtain	Drawing No: SC120RF1